CONCEPT LAYOUT OF AN ALLOTMENT SITE

Alyth Allotments - June 2023

CONCEPT SKETCH OF AN ALLOTMENT LAYOUT, BOUNDARY AND SIZE

CONCEPT ALLOTMENT

So what could an allotment look like.
We all have an image of an allotment.
Growing rows, sheds n bottles, big veg, flowers.

As a new allotment what questions and layout?
What would be included?
What would you like to grow?
How would it be laid out?
Security?
Accessible to

- **those less able**
- **financially struggling**
- **learning to garden**
- **just want to try**
- **groups like Men's Shed**

Here is a concept layout of the site and different sizes of plots, depending on your time and skill.

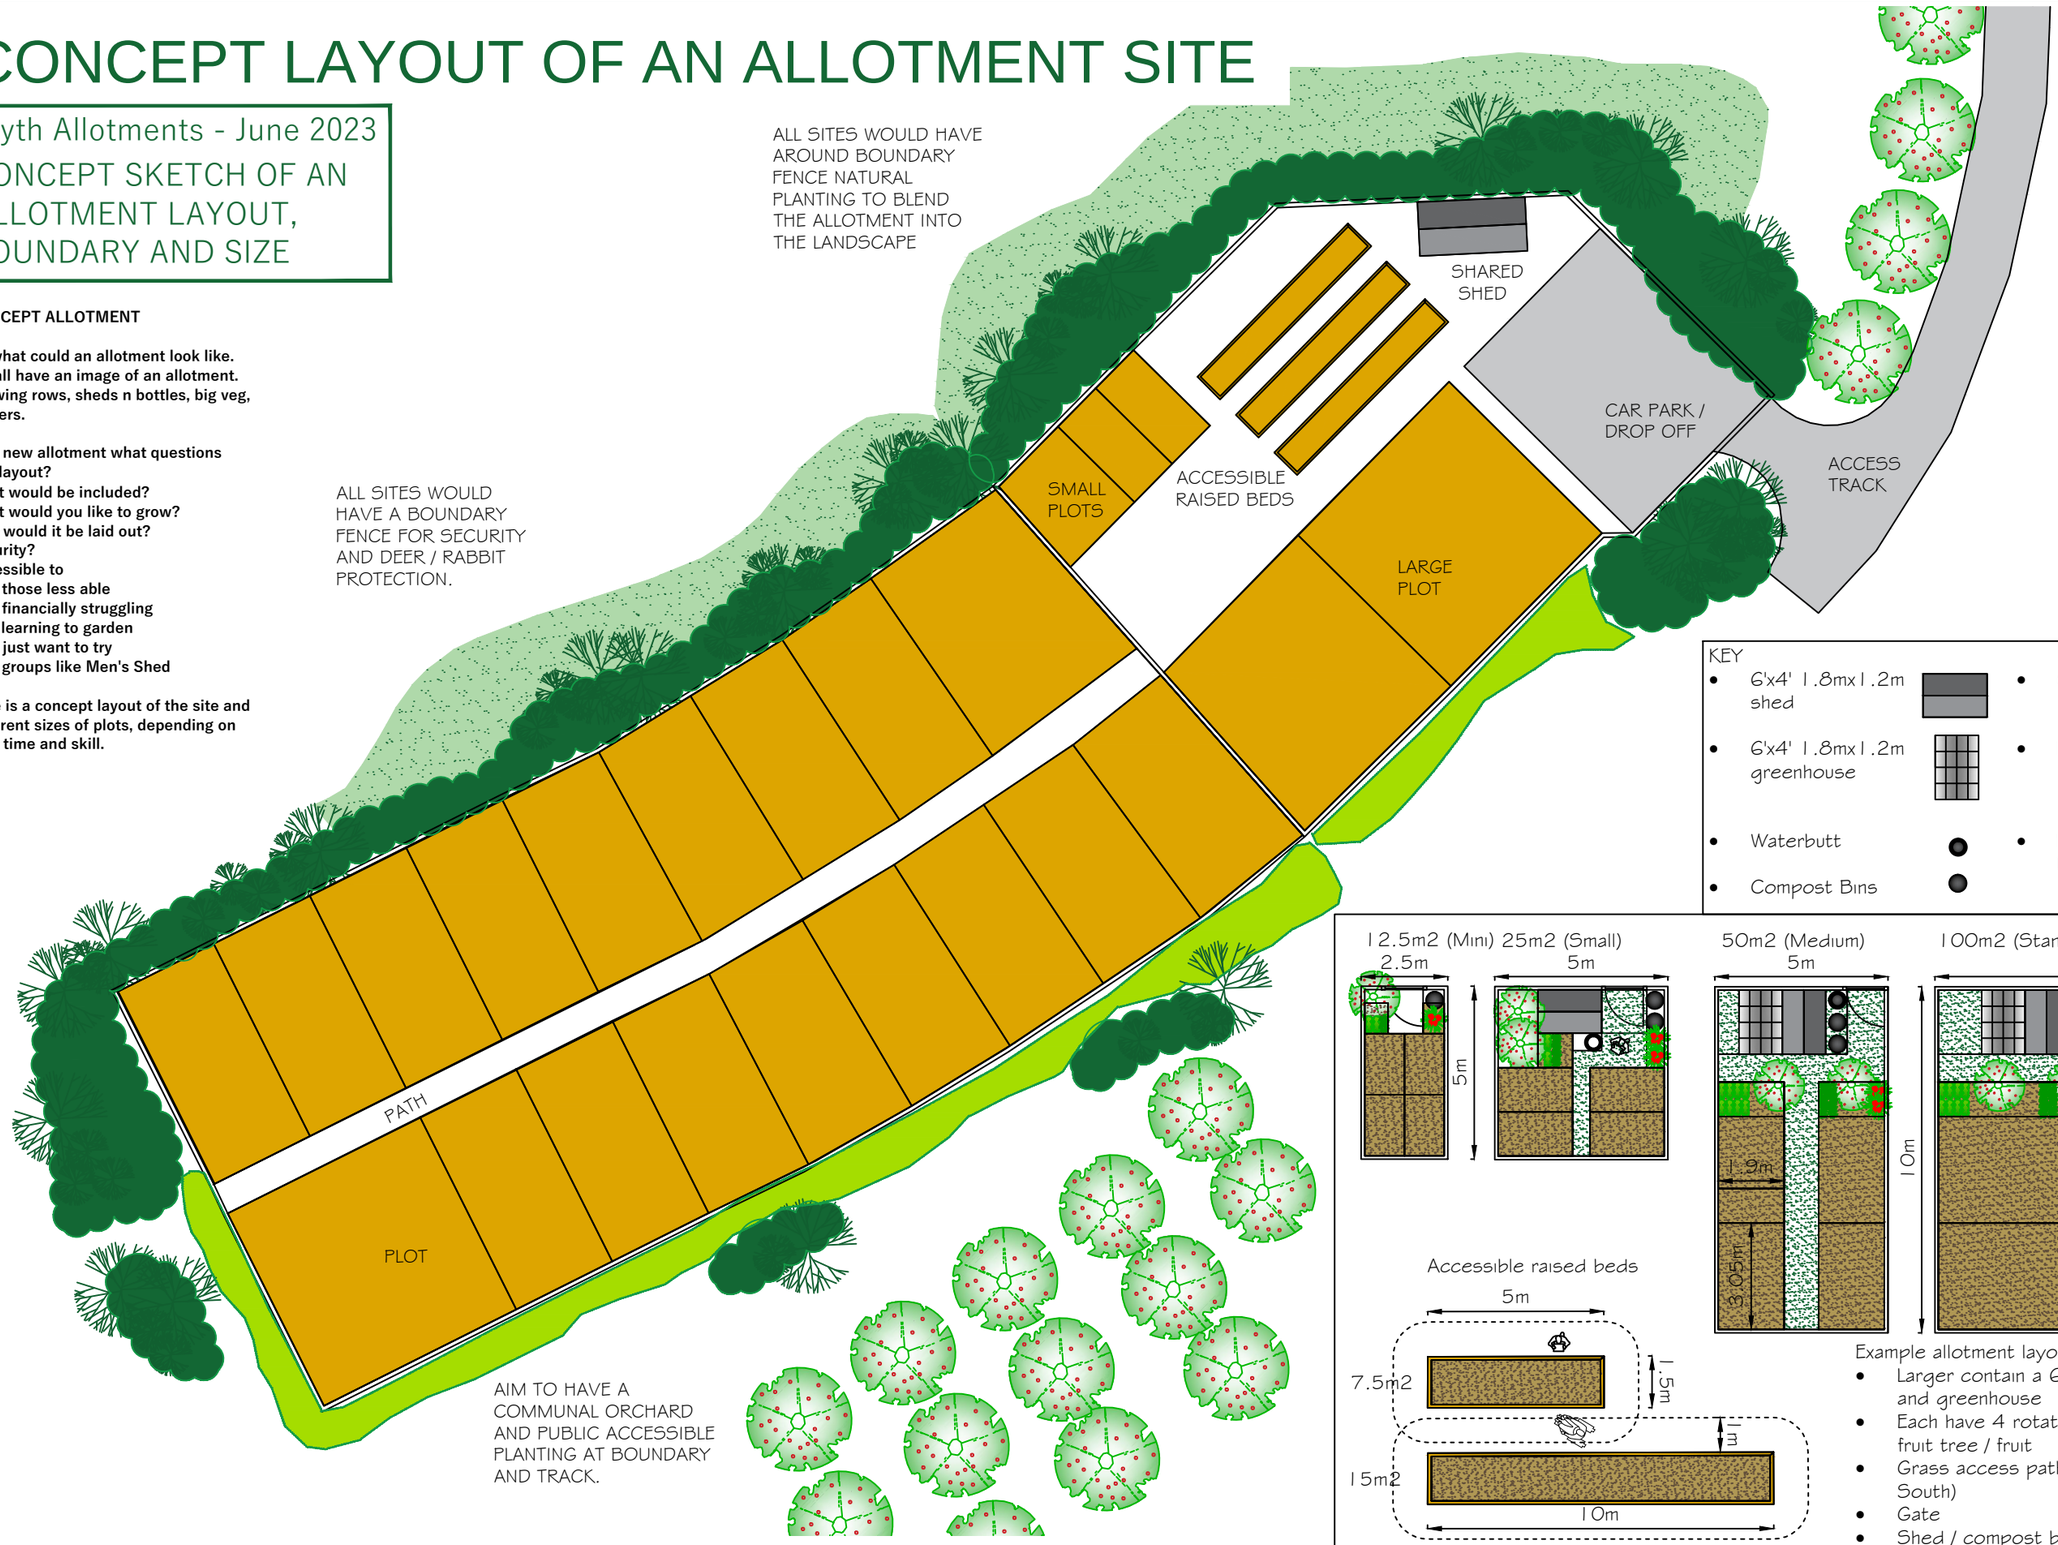

KEY

- 6'x4' 1.8mx1.2m shed
- 6'x4' 1.8mx1.2m greenhouse
- Waterbutt
- Compost Bins
- Gate
- Fruit trees
- Rotation / Planting Bed

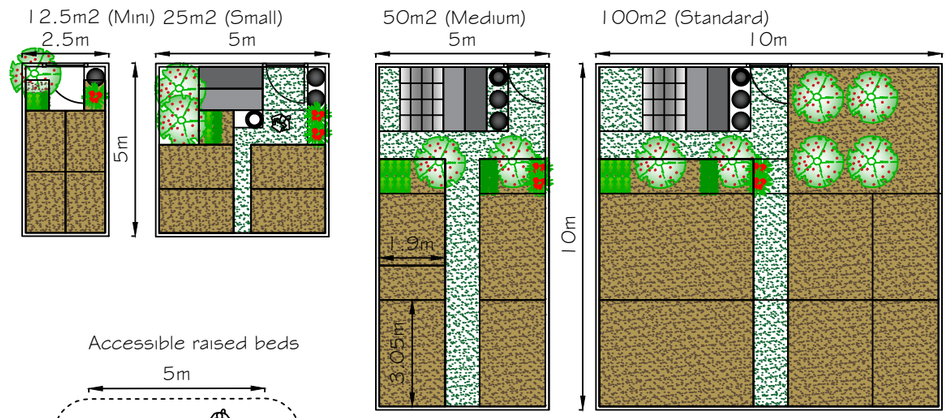

Example allotment layouts.

- Larger contain a 6'x4' 1.8mx1.2m shed and greenhouse
- Each have 4 rotation beds, 1 fruit bed, fruit tree / fruit
- Grass access path and gate (North or South)
- Gate
- Shed / compost bins / waterbutt and gate located to the North corner of each plot.